SURVEY

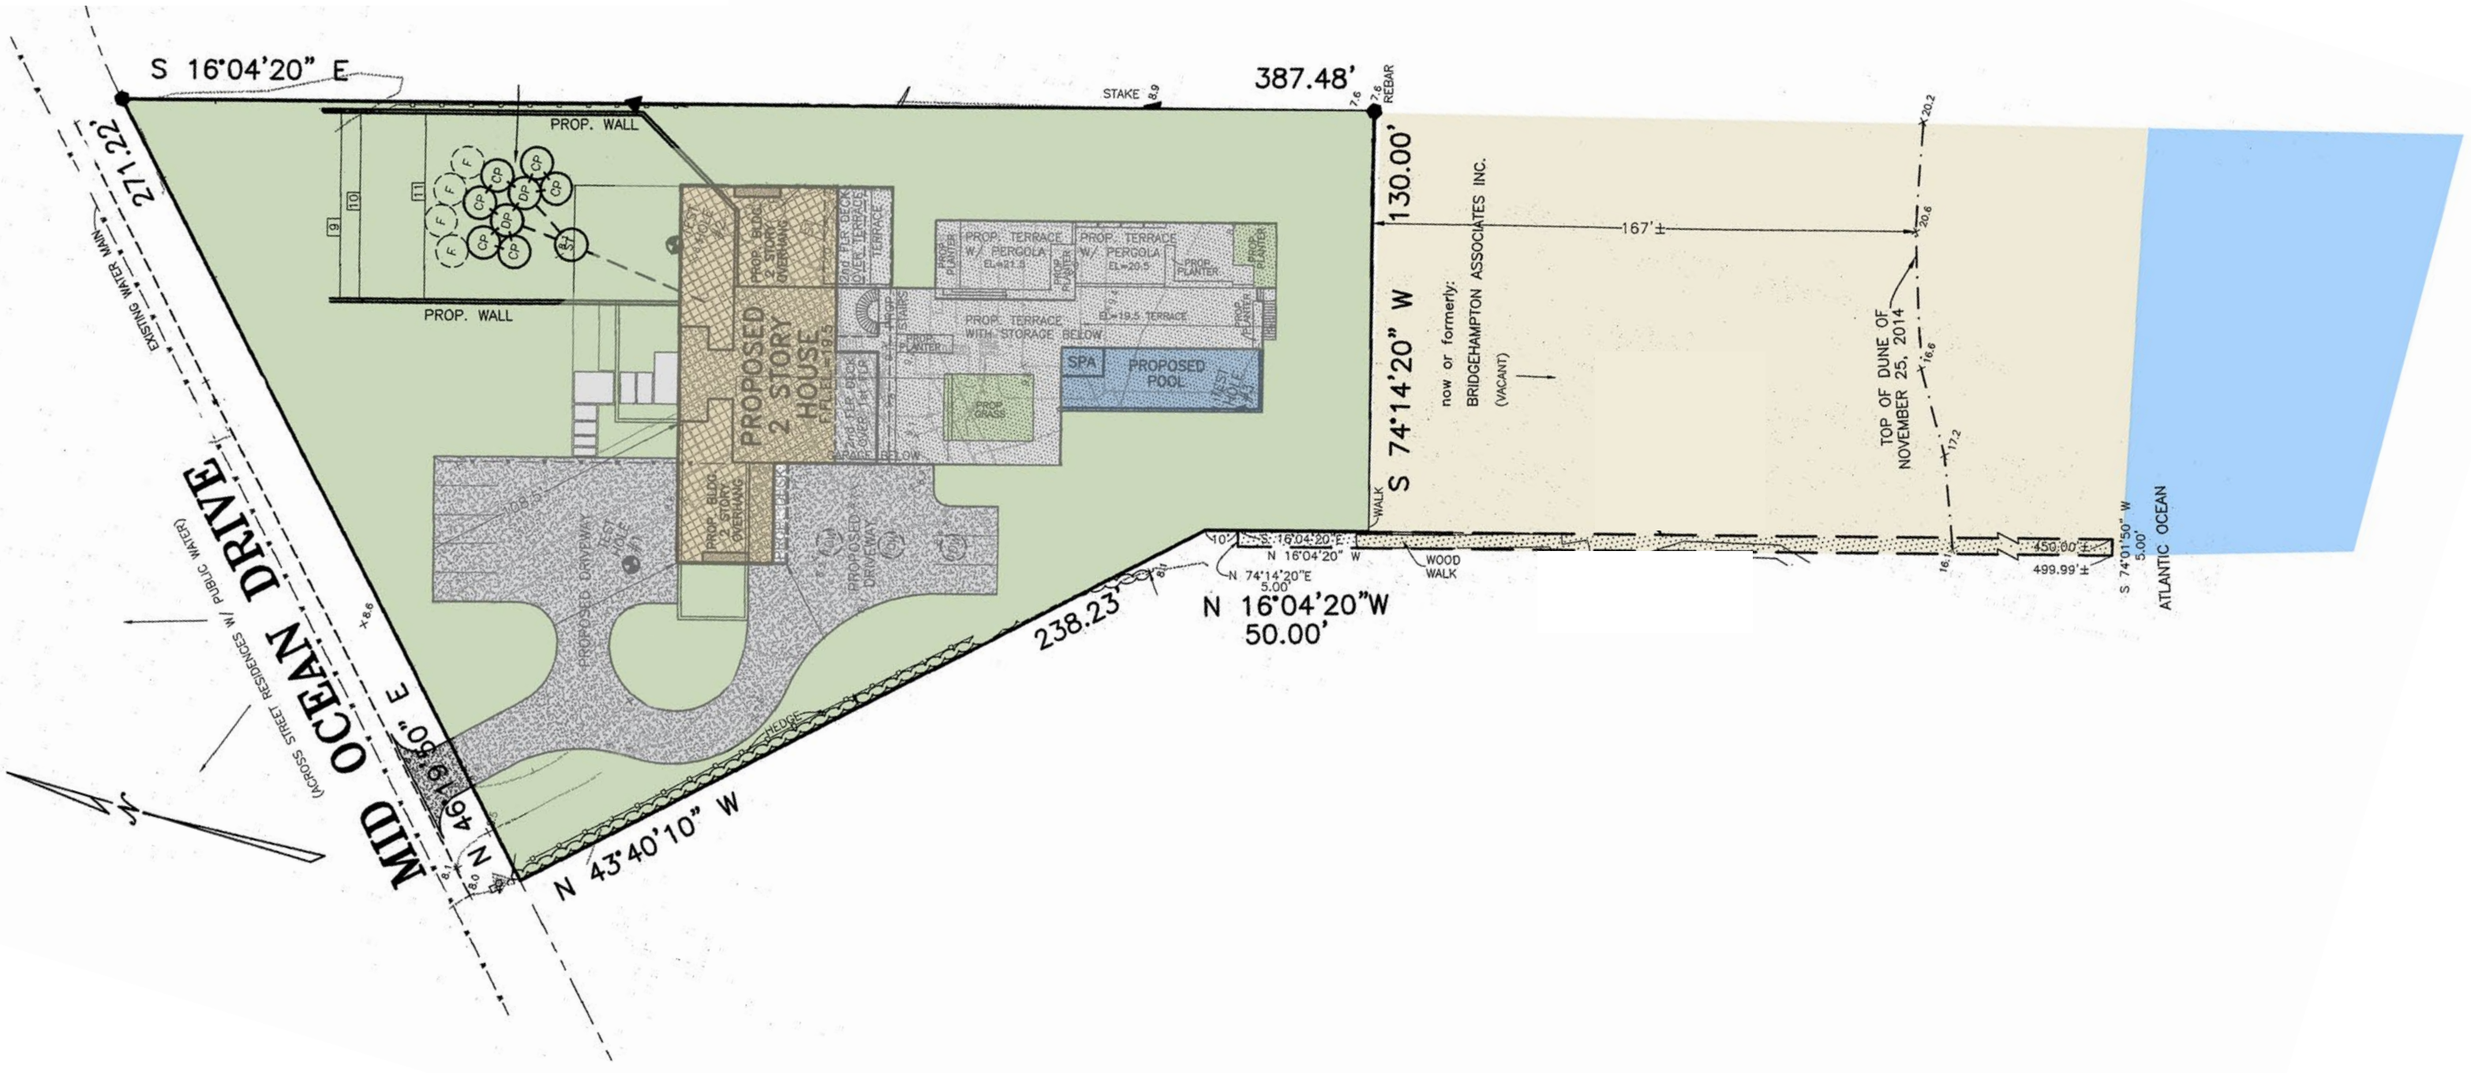
S 16°04'20" E
271.22'
387.48'
STAKE
REBAR
PROP. WALL
PROP. WALL
PROPOSED 2 STORY HOUSE
PROP. TERRACE W/ PERGOLA
PROP. TERRACE WITH STORAGE BELOW
EL=19.5 TERRACE
SPA
PROPOSED POOL
PROPOSED DRIVEWAY
PROPOSED DRIVEWAY
EXISTING WATER MAIN
MID OCEAN DRIVE
(ACROSS STREET RESIDENCES W/ PUBLIC WATER)
N 43°40'10" W
238.23'
N 16°04'20"W
50.00'
S 74°14'20" W
130.00'
now or formerly:
BRIDGEHAMPTON ASSOCIATES INC.
(VACANT)
167'±
TOP OF DUNE OF NOVEMBER 25, 2014
WOOD WALK
HEDGE
WALK
S 74°01'50" W
499.99'±
450.00'±
ATLANTIC OCEAN